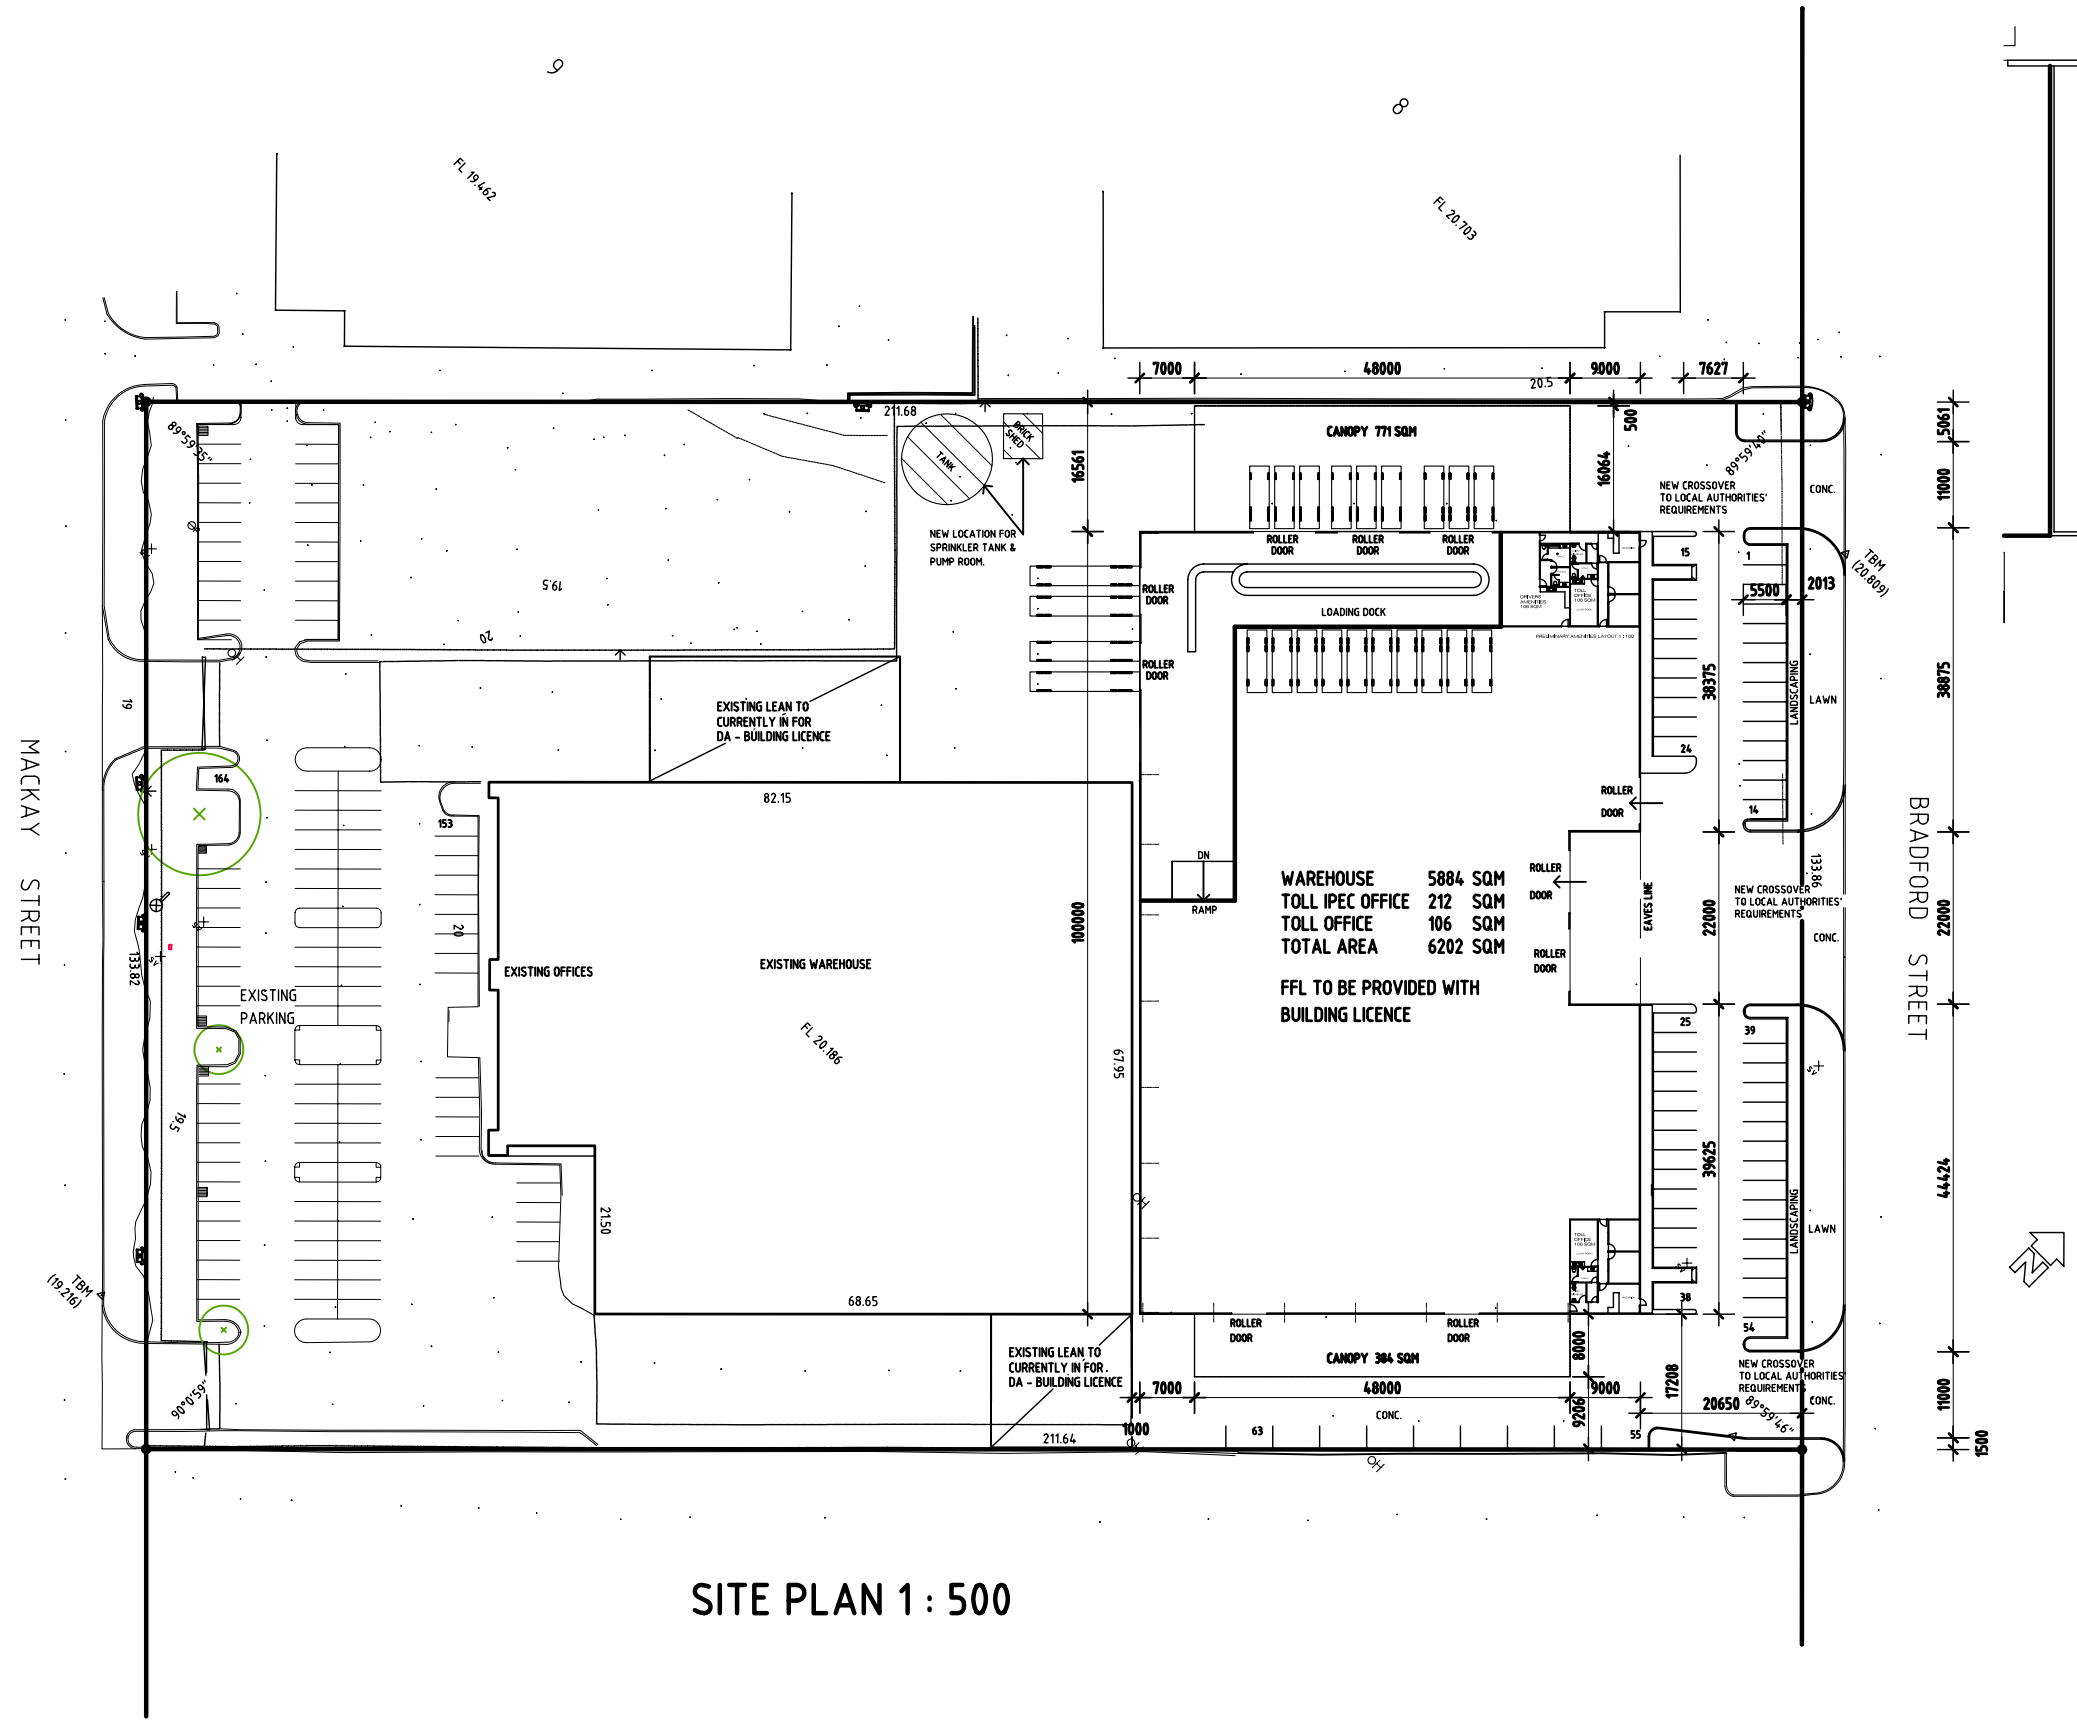

SITE PLAN 1 : 500

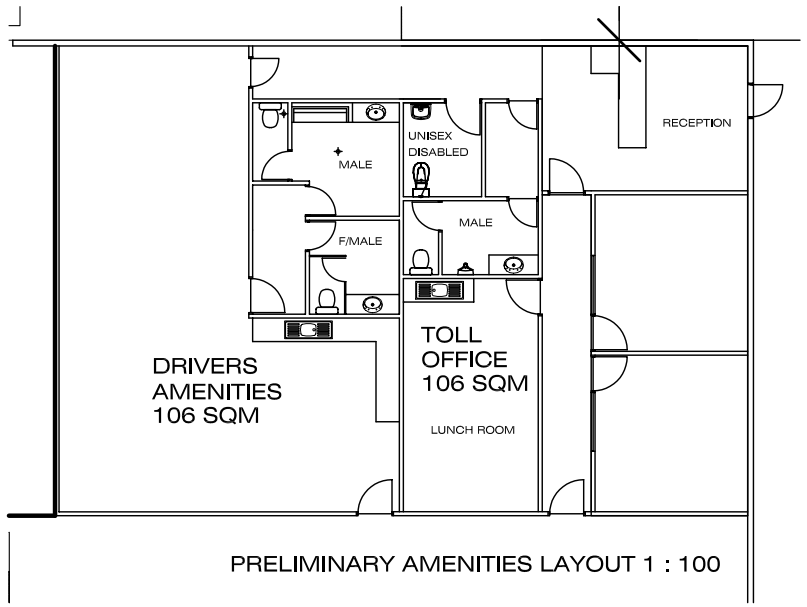

PRELIMINARY AMENITIES LAYOUT 1 : 100

ISSUE	REV NO	REVISION DESCRIPTION	APPROV DATE

CLIENT
CARROODA P/L

SOV RAN DESIGN
Sovran Resources Pty. Ltd. ACN 068 247 576
ABN 86 068 247 578
27 Lewin Way,
Scarborough, W.A. 6019
Phone 09 245 4909
Facsimile 09 245 4237
Net. sovran@TPG.com.au

Project:
PROPOSED WAREHOUSE OFFICE TO BRADFORD STREET, LOT 20 MACKAY STREET, KEWDALE WA.

Drawing:
OVERALL SITE PLAN 1 : 500

Drawn:	Checked:	Job Number:
DWC	PC	SOV157

Scale 1 : 500
Status: DEVELOPMENT APPROVAL
Drawing Number: DA1 G

Start Date: NOV 2004
Edit Date:
Plot Date: 30/10/05
COMPUTER ID: COXON/MACKAY/DA3/DA1